Name of Work: Improvements and Asphalting to Roads at Utthanalappa Layout Cross Roads and surrounding areas in Ward No. 09 (Vidyaranyapura).

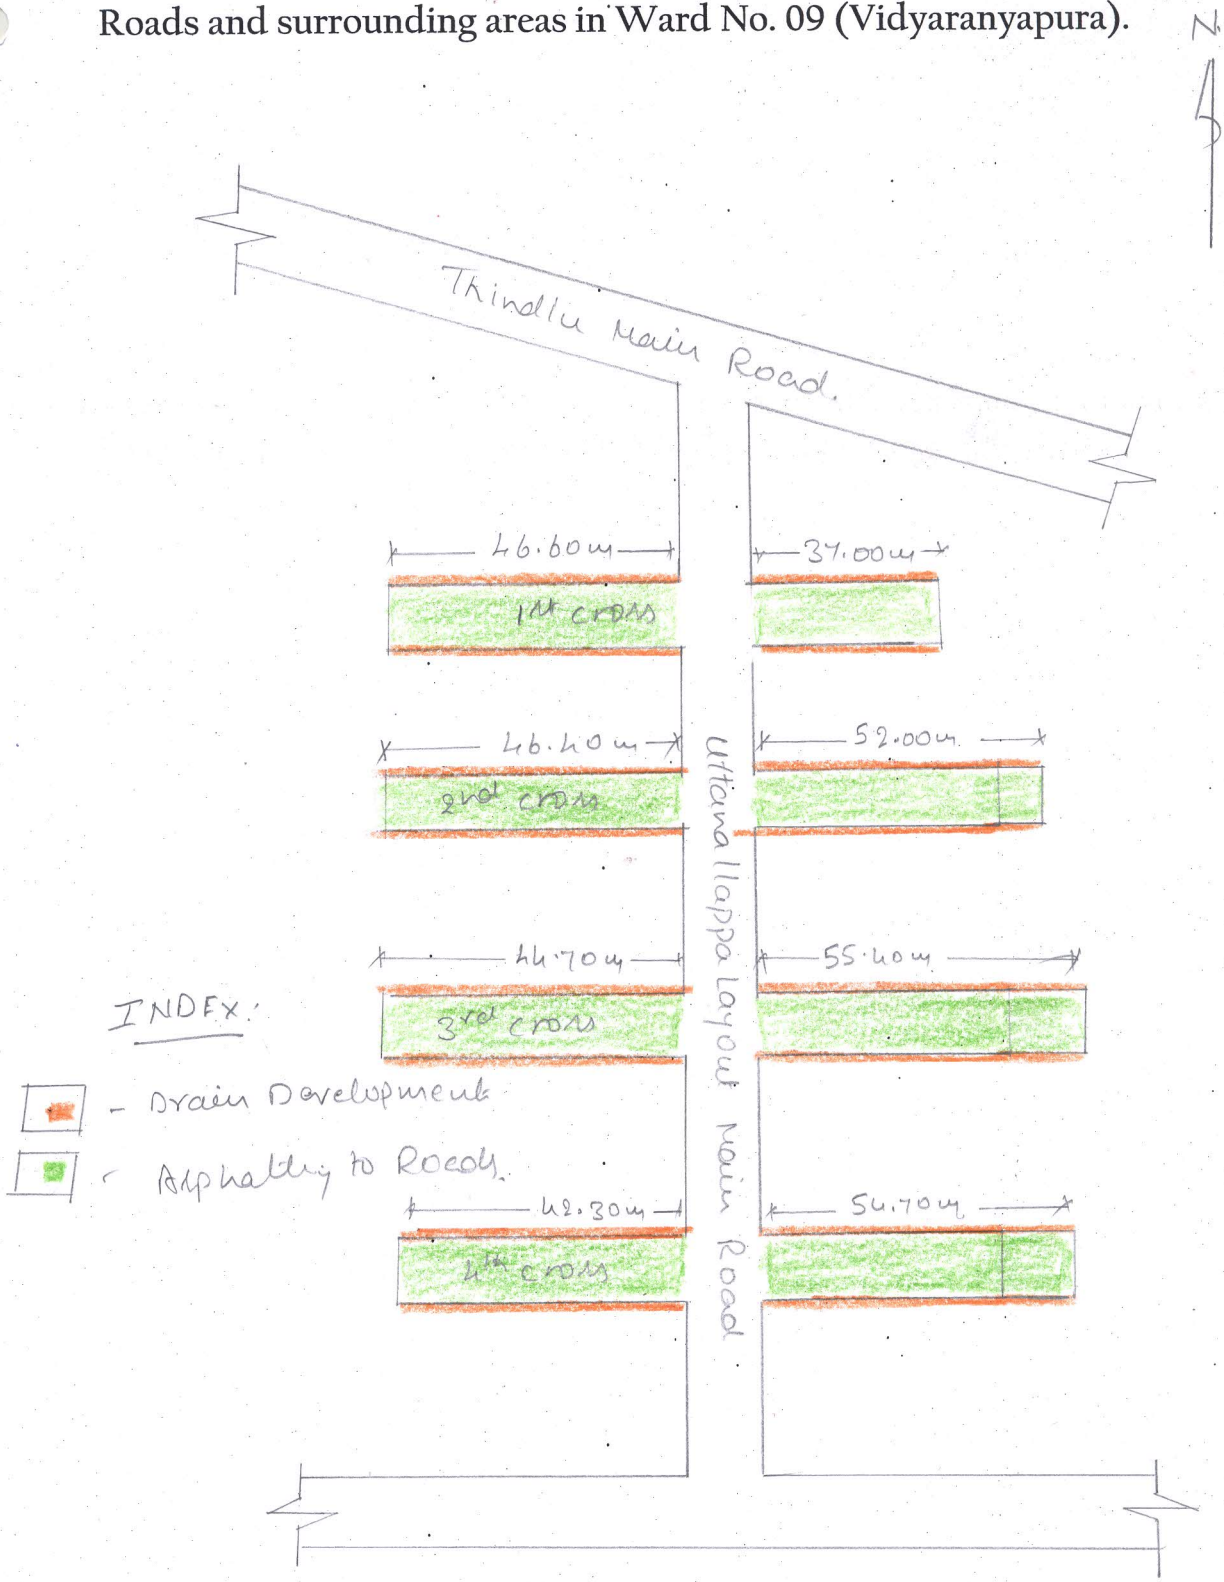

Assistant Executive Engineer
Vidyaranyapura Sub Division
BBMP, Bangalore - 97